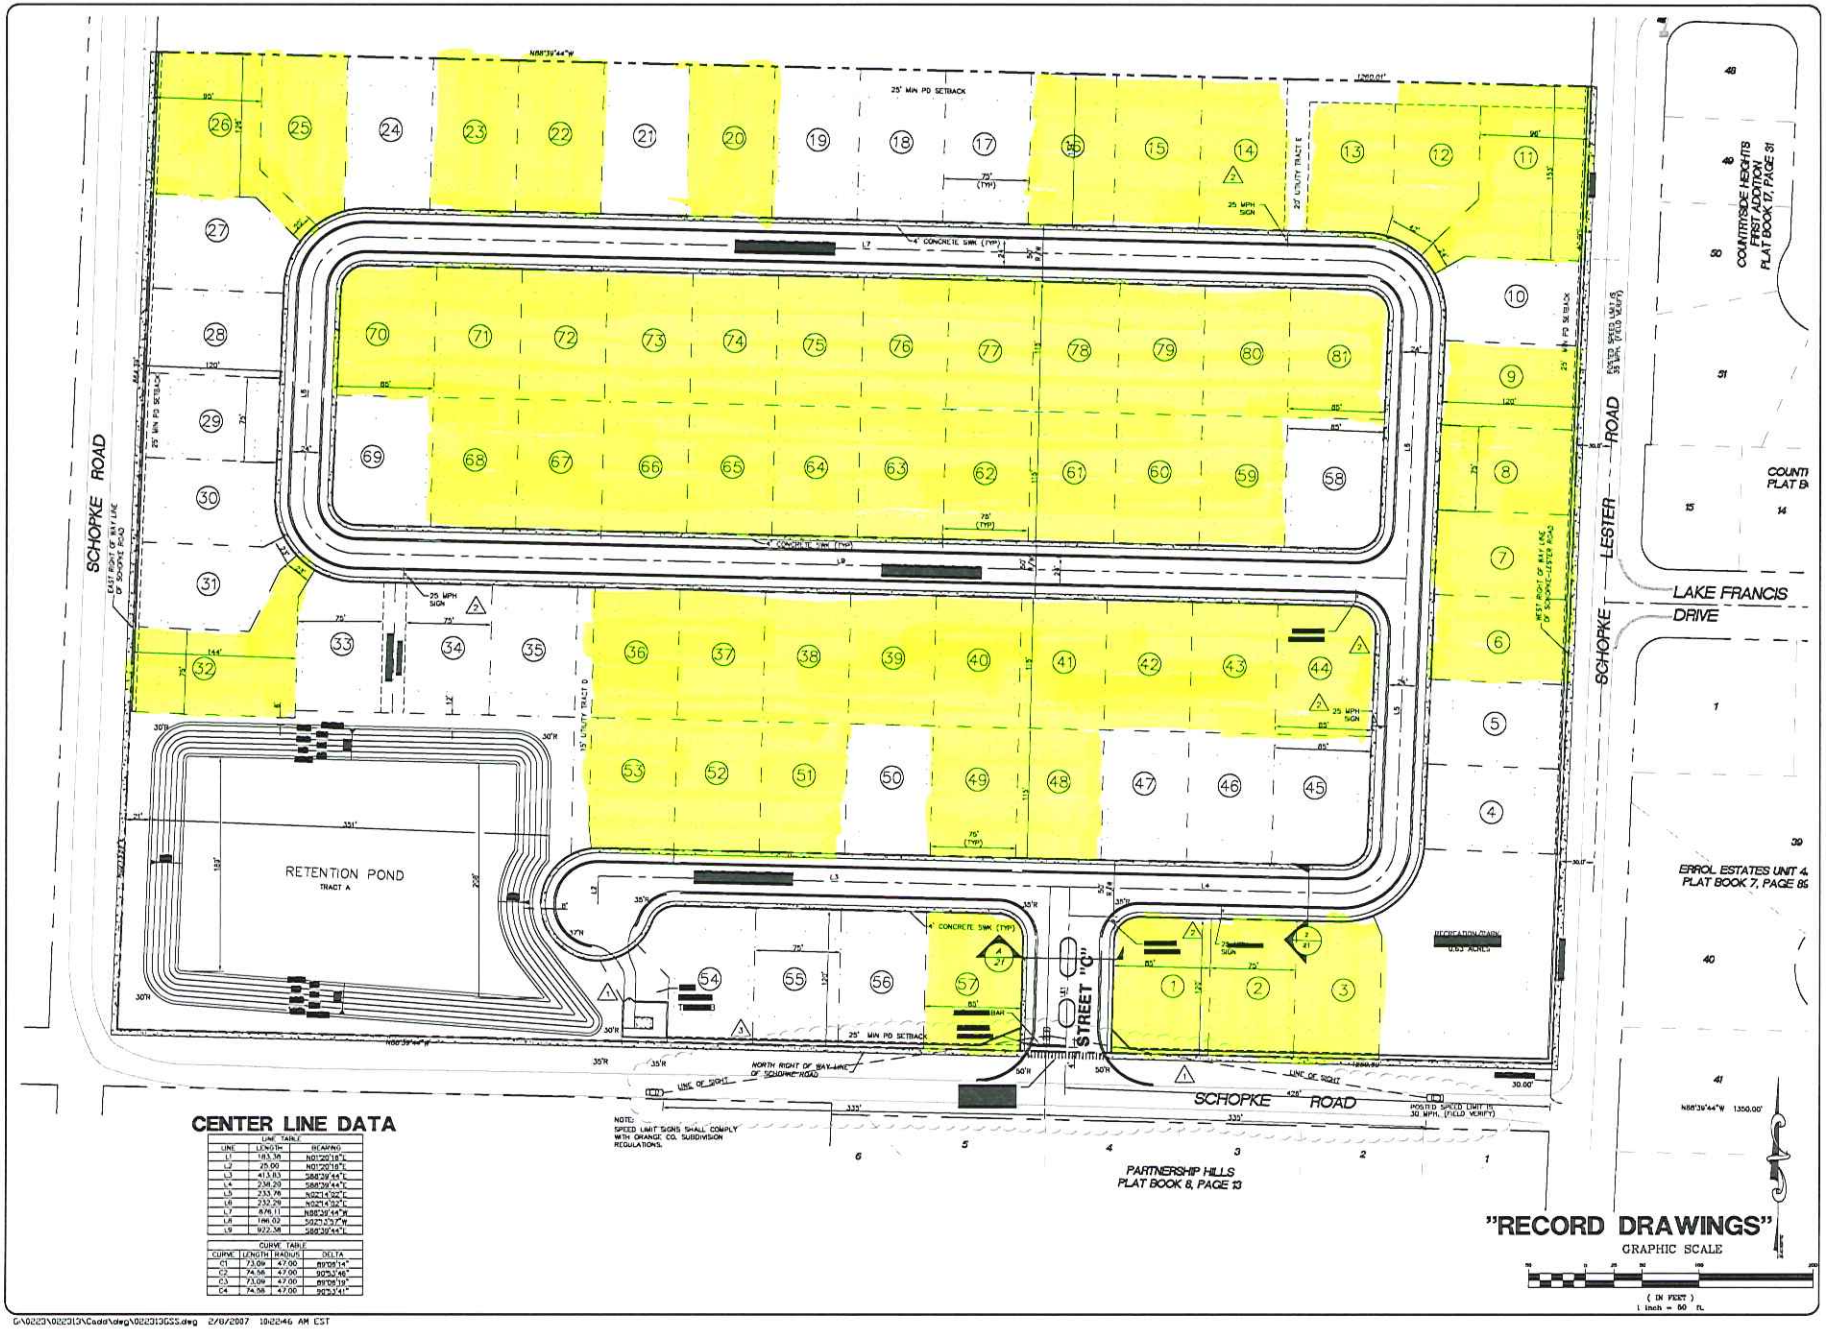

CENTER LINE DATA

LINE TABLE		
LINE	LENGTH	BEARING
L1	183.38	N01°20'18"E
L2	20.00	N01°20'18"E
L3	413.83	S88°39'44"E
L4	238.20	S88°39'44"E
L5	233.76	N02°14'32"E
L6	232.29	N02°14'32"E
L7	876.11	N88°39'44"W
L8	196.02	S02°20'16"W
L9	922.38	S88°39'44"E

CURVE TABLE			
CURVE	LENGTH	RADIUS	DELTA
C1	73.09	47.00	89°08'14"
C2	74.56	47.00	90°52'46"
C3	73.09	47.00	89°08'19"
C4	74.56	47.00	90°51'41"

G:\0223\022313\Cadd\dwg\022313GSS.dwg 2/07/2007 10:22:46 AM CST

Burkett Engineering, Inc.
Civil Engineering Consultants
105 E. Robinson Street, Suite 501
Orlando, FL 32801
(407) 245-1250 Fax (407) 245-0423

DATE	DESCRIPTION	BY	CK	APP
5/13/05	REVISED LINE & SPOT ADDED SWCROSS	JCB	BCB	
5/13/05	REVISED SIGNAGE	TAL	BCB	
5/13/05	REVISED SIGNAGE & ADDED FIRE HYDRANT LOCATIONS	JCB	BCB	

FISHER PLANTATION
SUBDIVISION PLANS
FOR BOWMAN AND ASSOCIATES

GEOMETRY, STRIPING AND SIGNAGE PLAN

DATE: 10/20/04
PROJECT NO.: 0223.13
DRAWN BY: JCM
DESIGNED BY: JCM
CHECKED BY: WEB
ENGINEER IN CHARGE: WILLIAM E. BURKETT, P.E.
REG. # 38043
BURKETT ENGINEERING, INC.
CERT. OF AUTH. NO. 7105

SHEET NO.
4
OF:23